


Site access provided by homeowner
Tree/Landscape removal not included

Sod/sprinkler/landscape repair/replacement not included
Estimate valid for 30 days

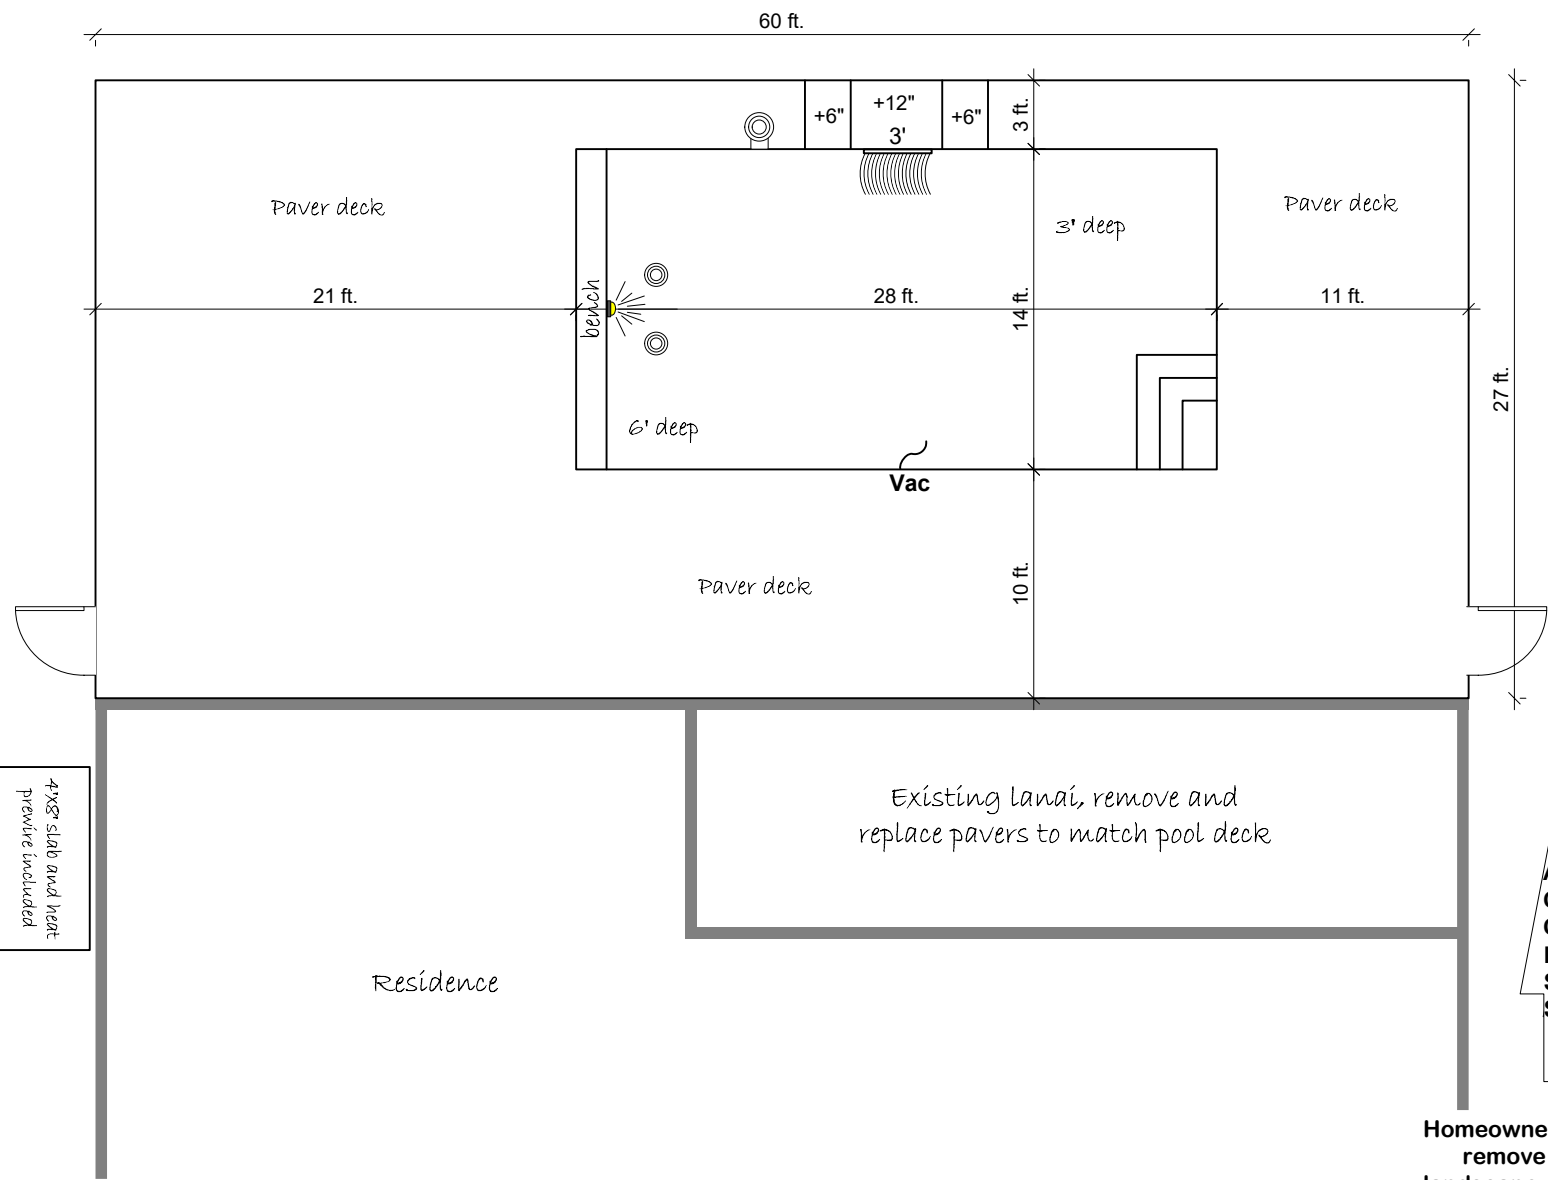

Pacific Pools

Craigspacificpools.com

PAGE 1

Phone 458-8600
Fax 458-8339

Alan Stevens

REV

SCALE 1/8" = 1'

Date 6/3/2024

SHEET 1 OF 1

SHOWCASE
PACIFIC
POOL
BUILDER

Pacific Pools

239-458-8600

Standard Pool Specifications

*Design and Engineering

*Obtain Local Permits

*Excavation with 6 Yards Gravel

*Shotcrete or Gunite Structure

*3 Steps in Shallow End

*Bench in Deep End

*2 Inch Plumbing System

*Auto Vacuum Suction Line

*Skimmer with Overflow Line

*2 Main Drains with Safety Vent

*3 Directional Flow Returns

*Double Bullnose Brick Coping

*6 Inch Waterline Tile (\$5 sf Allowance)

*Grounding and Bonding Per Code

*Concrete Footers Per Code

Paver Decking

*Electrical Wiring to Equipment

*100 Watt Underwater Light

*12 Volt Transformer and J Box

Inline Auto Chlorinator

*Hayward variable speed pump

*Hayward SwimClear filter

*White Satin finish w/lifetime warranty

*Mansard Screen Enclosure

*2 Screen Doors with Pads

*SuperGutters with Downspouts

*Excess Dirt Removal

*Yard Grade and Cleanup

*Safety Door Alarms Per Code

*30 Day Pool Service

*Homeowner Pool School

40 Years Hands On Pool Construction Experience

26 Years Of Service To Cape Coral and Lee County

Standard Pool Design

14'x28' pool as shown with paver deck and screen enclosure

\$101,000.00

Options and Upgrades

Extended Deck and Screen Enclosure

Lanai Topping

Pool Heater

Salt Generator

LED Lighting

Pebble Tec Interior

Other

Other

Other

Pavers

GulfStream HE125

Hayward salt

Colorlogic LED

Standard colors

Prewire and slab for heater

included

\$4000

\$2000

included

included

included

Pool Package Total

\$ TBD

State Of Florida
CPC-044088

Terms

\$500 deposit with contract

30% at excavation

35% at gunite

30% at tile

5% at pool fill

Fully Licensed and Insured!

Project Name:

Pereira residence

Project Address:

17040 Serengeti Cir.

Project Contact Number:

redacted

Lot Number:

Block

Construction Type: